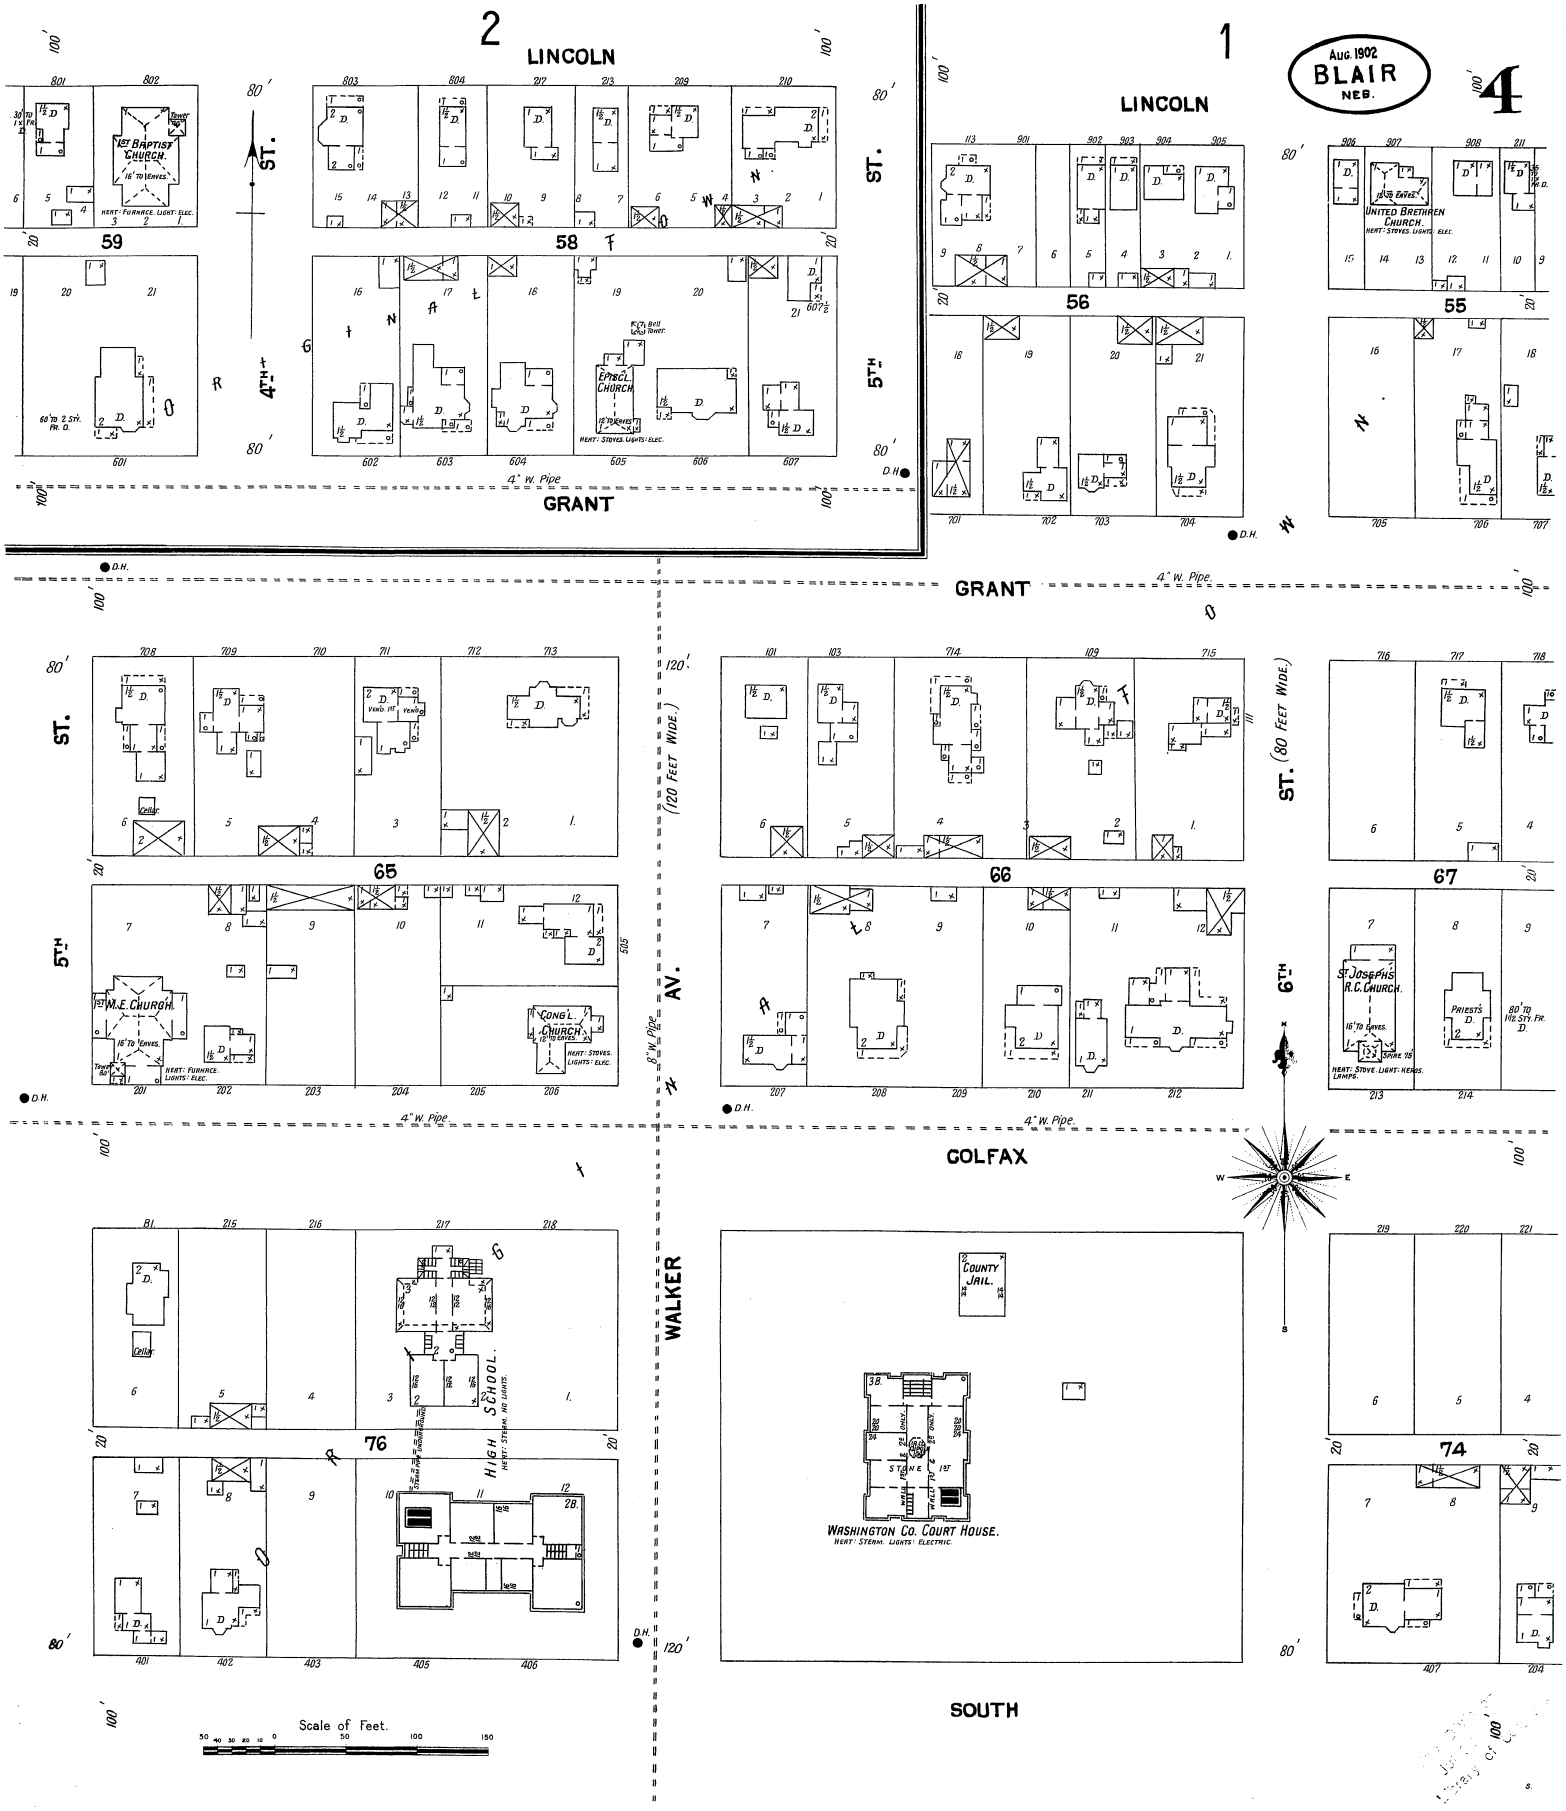
2
LINCOLN
1
LINCOLN
AUG. 1902
BLAIR
NEB.
4
1ST BAPTIST CHURCH.
16' TO EAVES.
HEAT: FURNACE. LIGHT: ELEC.
UNITED BRETHREN CHURCH.
HEAT: STOVES. LIGHTS: ELEC.
EPISCOPAL CHURCH
12' TO EAVES
HEAT: STOVES. LIGHTS: ELEC.
60' TO 2 STY. FR. D.
4" W. Pipe
GRANT
ST.
4TH
5TH
59
58
56
55
601
602
603
604
605
606
607
701
702
703
704
705
706
707
D.H.
65
66
67
1ST M.E. CHURCH.
16' TO EAVES.
HEAT: FURNACE. LIGHTS: ELEC.
CONGL. CHURCH
12' TO EAVES
HEAT: STOVES. LIGHTS: ELEC.
ST. JOSEPHS R.C. CHURCH.
16' TO EAVES.
SPIRE 75'
HEAT: STOVE. LIGHT: HEADS. LAMPS.
PRIEST'S D.
80' TO 1½ STY. FR. D.
(120 FEET WIDE.)
(80 FEET WIDE.)
6" W. Pipe
AV.
6TH
COLFAX
76
74
HIGH SCHOOL.
HEAT: STEAM. NO LIGHTS.
WALKER
COUNTY JAIL.
WASHINGTON CO. COURT HOUSE.
HEAT: STEAM. LIGHTS: ELECTRIC.
SOUTH
Scale of Feet.